




1 TYP. FLOOR DETAIL STONE/WOOD  
SCALE: 3" = 1'-0"

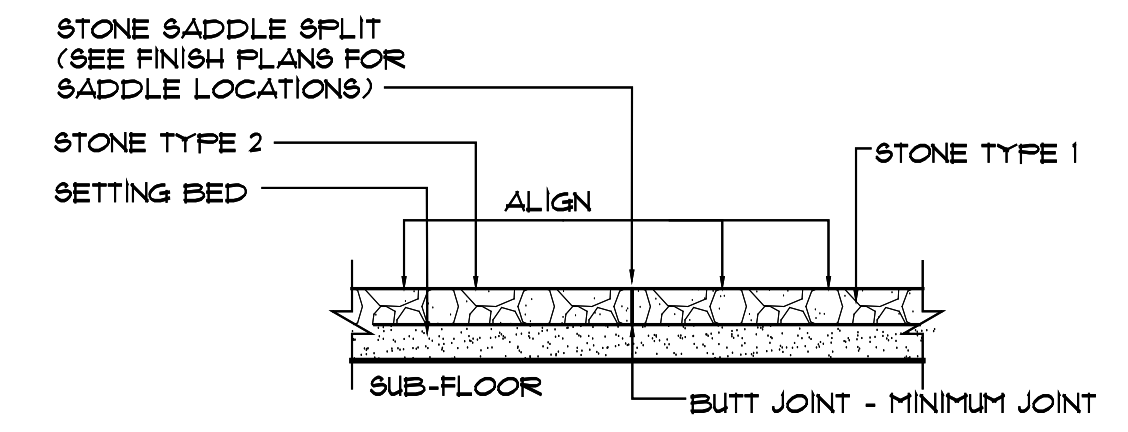


2 TYP. FLOOR DETAIL STONE JOINT DETAIL  
SCALE: 3" = 1'-0"

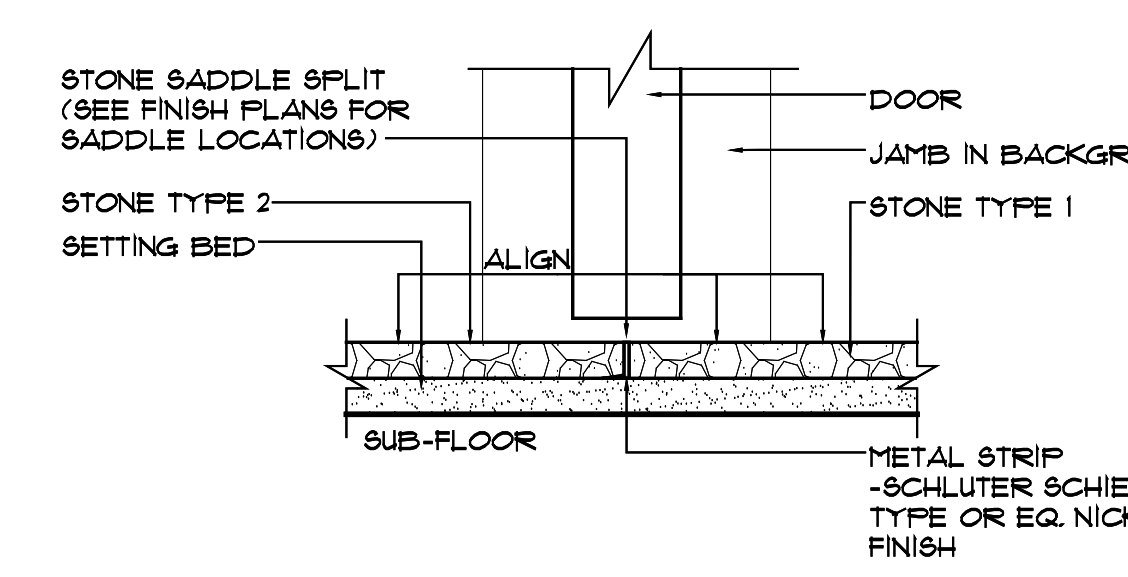


3 TYP. FLOOR DETAIL STONE/STONE  
SCALE: 3" = 1'-0"

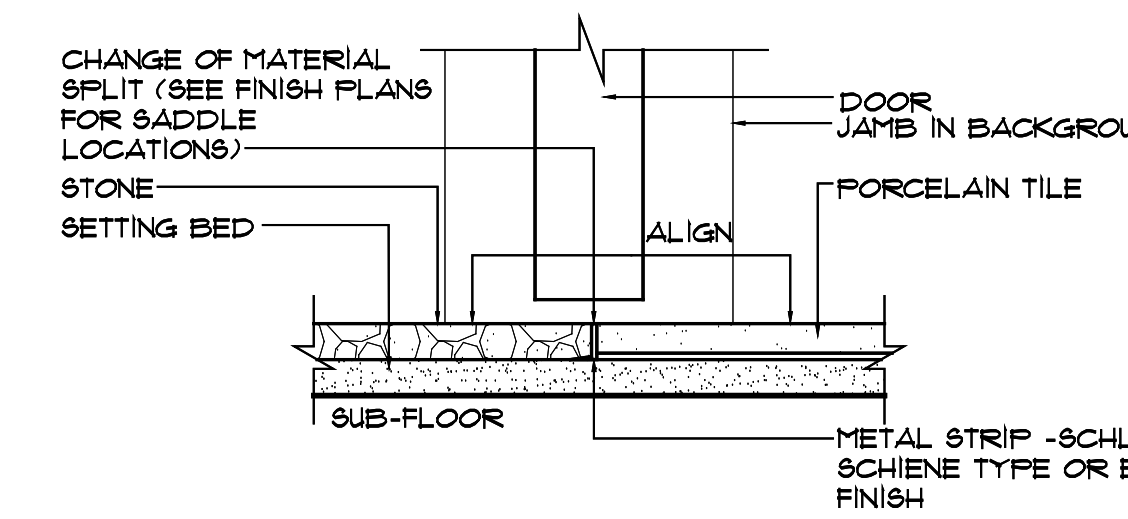


4 TYP. FLOOR DETAIL STONE/ PORCELAIN  
SCALE: 3" = 1'-0"

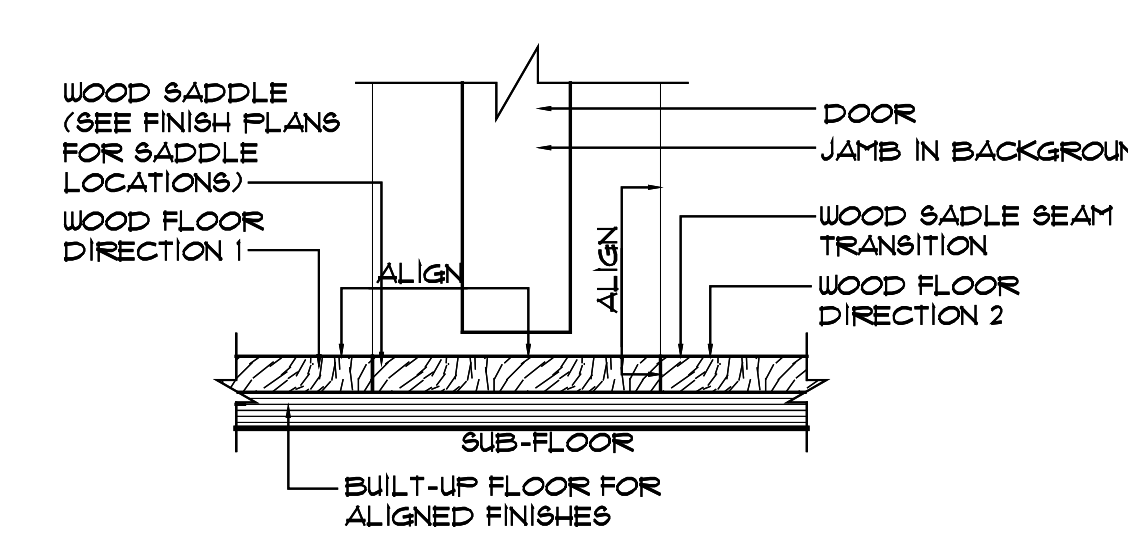


5 TYP. FLOOR DETAIL WOOD/WOOD  
SCALE: 3" = 1'-0"

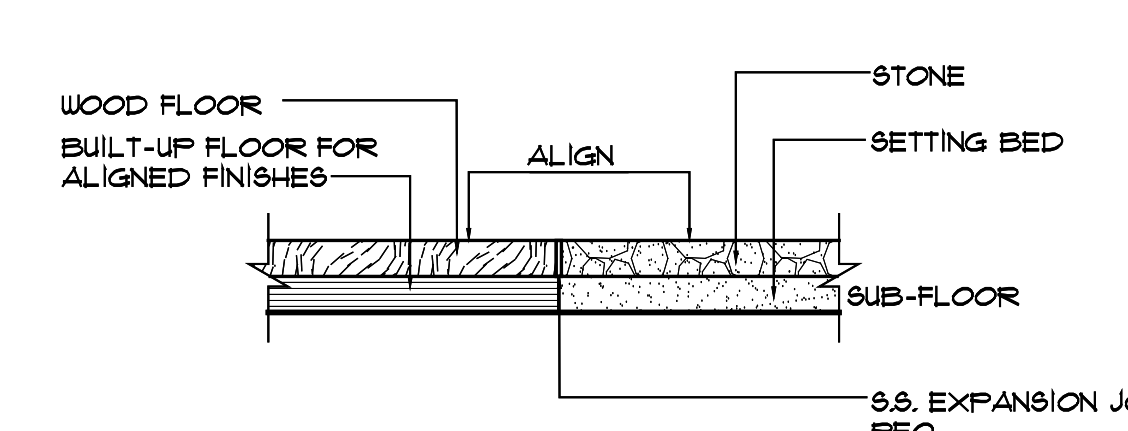


6 TYP. FLOOR DETAIL WOOD/TILE  
SCALE: 3" = 1'-0"

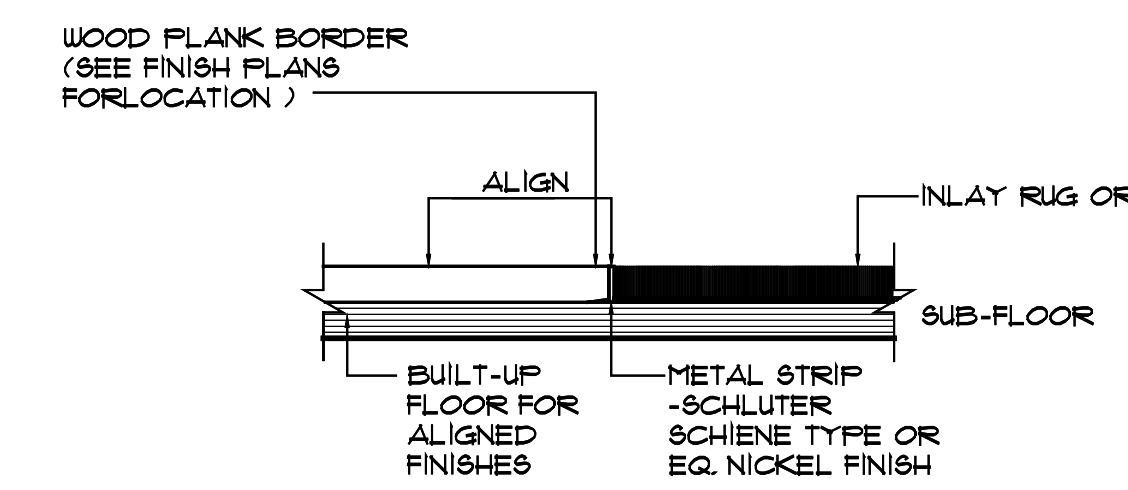

7 TYP. FLOOR DETAIL WOOD/CARPET  
SCALE: 3" = 1'-0"

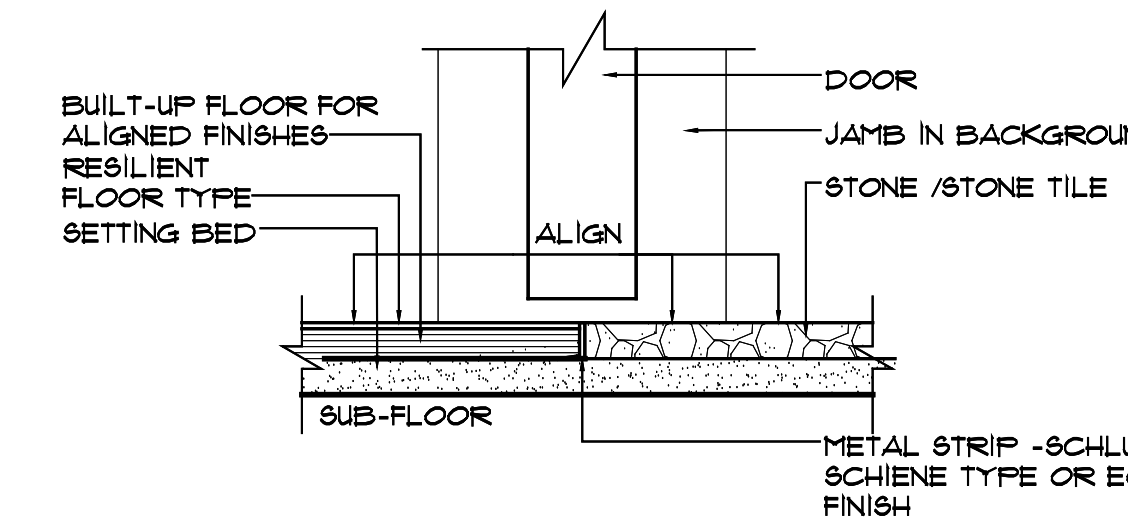

8 TYP. STONE TO RESILIENT FLOOR DETAIL.  
SCALE: 3" = 1'-0"

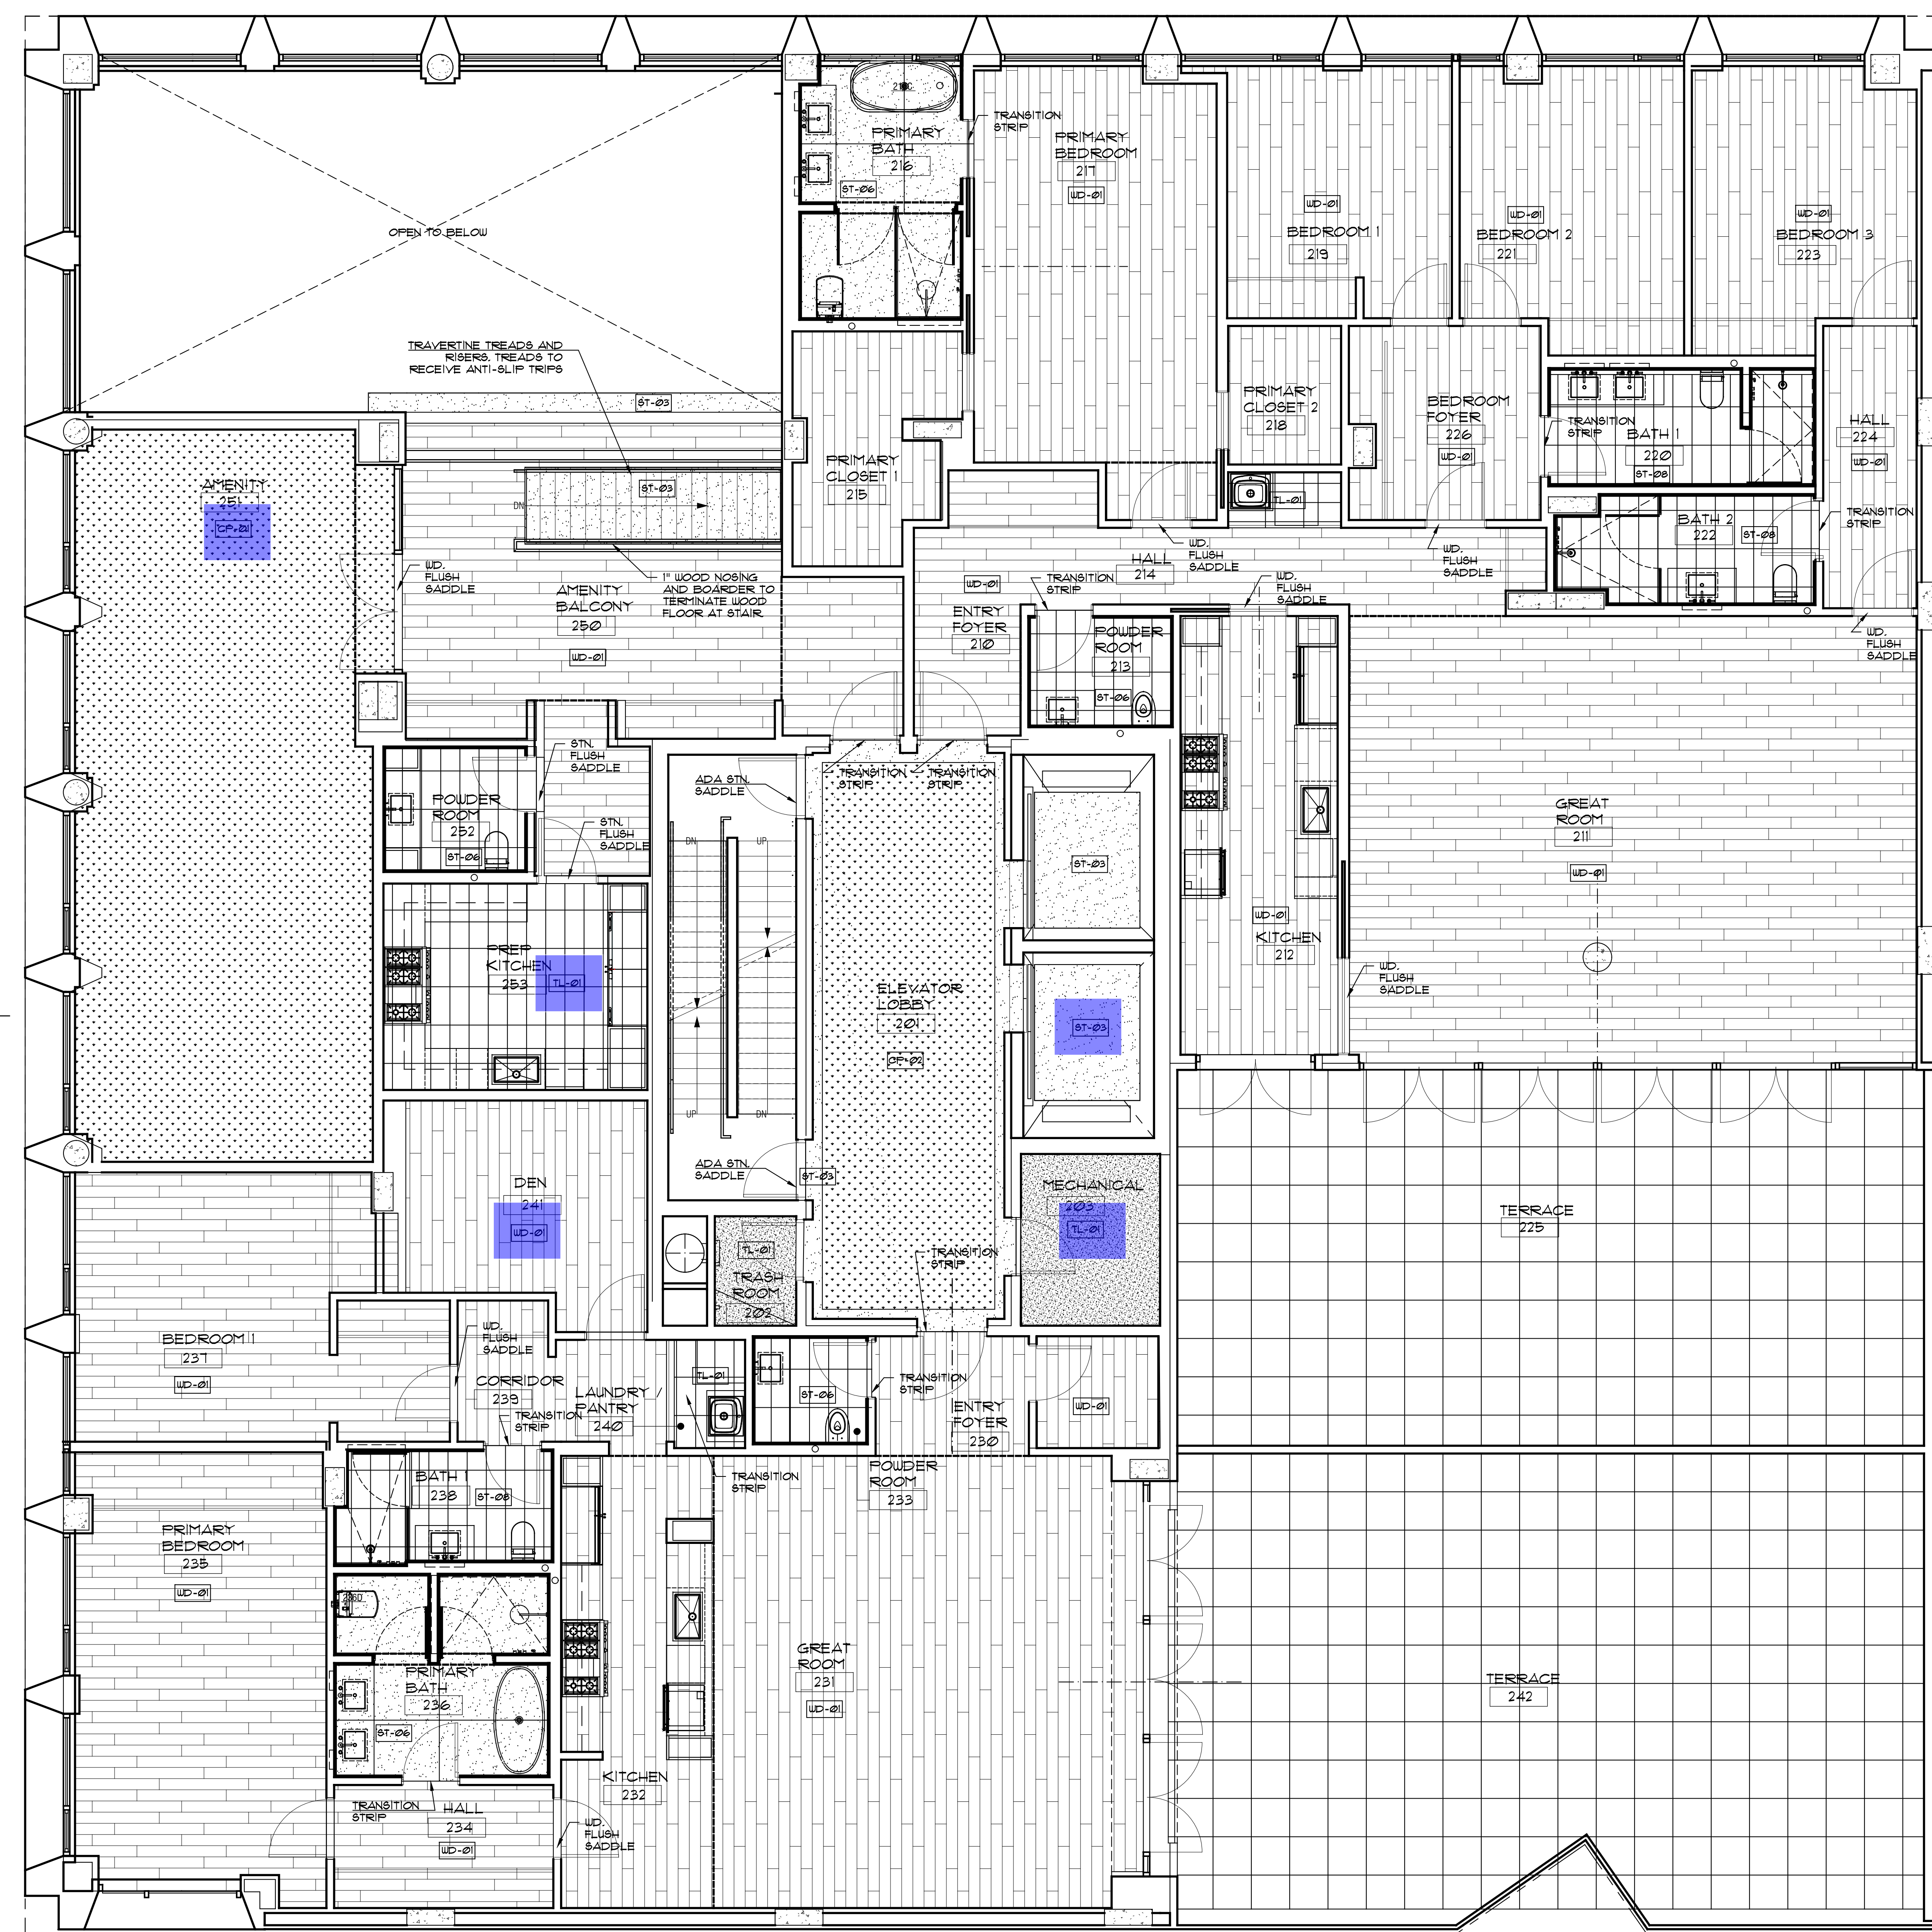

1 SECOND FLOOR FINISH PLAN  
SCALE: 1/4" = 1'-0"

FINISH FLOOR PLAN ARE DIAGRAMMATIC AND REQUIRES OWNER FINAL APPROVAL OF MATERIAL AND COURSING

FLUSH SADDLES (UON)		
MAT'L #	MAT'L #2	FLUSH SADDLE
A WOOD	WOOD	SPLIT (WOOD TO MATCH EACH SIDE)
B WOOD	CARPET	WOOD TO MATCH
C WOOD	TILE	SPLIT (WOOD + MARBLE)
D WOOD	STONE	SPLIT (WOOD + STONE TO MATCH)
E TILE	CARPET	MARBLE
F TILE	TILE	MARBLE
G TILE	STONE	STONE TO MATCH
H STONE	STONE	SPLIT (STONE TO MATCH SIDE)
I STONE	CARPET	STONE TO MATCH
J		

NOTE: FLUSH SADDLES TO BE SPLIT UNDER DOORS. IF NO DOORS AT LOCATION, FLUSH SADDLES TO BE OF A SINGLE MATERIAL AS PER INT. DESIGNER/ARCHITECT.

NOTE:

- ALL STONE FLUSH SADDLES TO BE PROVIDED BY OWNER AND INSTALLED BY CONTRACTOR
- TILE ALL FLOORS, WALLS, CEILING IN ALL BATHS EXCLUDING MASTER BATH
- PROVIDE "SOUND SOLUTION" (VAPOR BLOC) ACOUSTICAL UNDERLAYMENT UNDER ALL FINISH FLOORS
- FLOOR FINISHED TO RUN UNDER ALL CABINETRY UON
- PROVIDE ANTI-FRACTURE MEMBRANE UNDER ALL STONE AND TILE FLOORS

STAIR FINISH NOTES:

- STONE TREADS AND RISERS.
- TREAD TO BE MATCH STONE FLOOR.
- HANDRAIL TO BE WOOD AND TO MATCH WOOD FLOOR.
- JULIUS BLUM BALUSTERS